Pulford Park Improvements
PLANTING PLAN

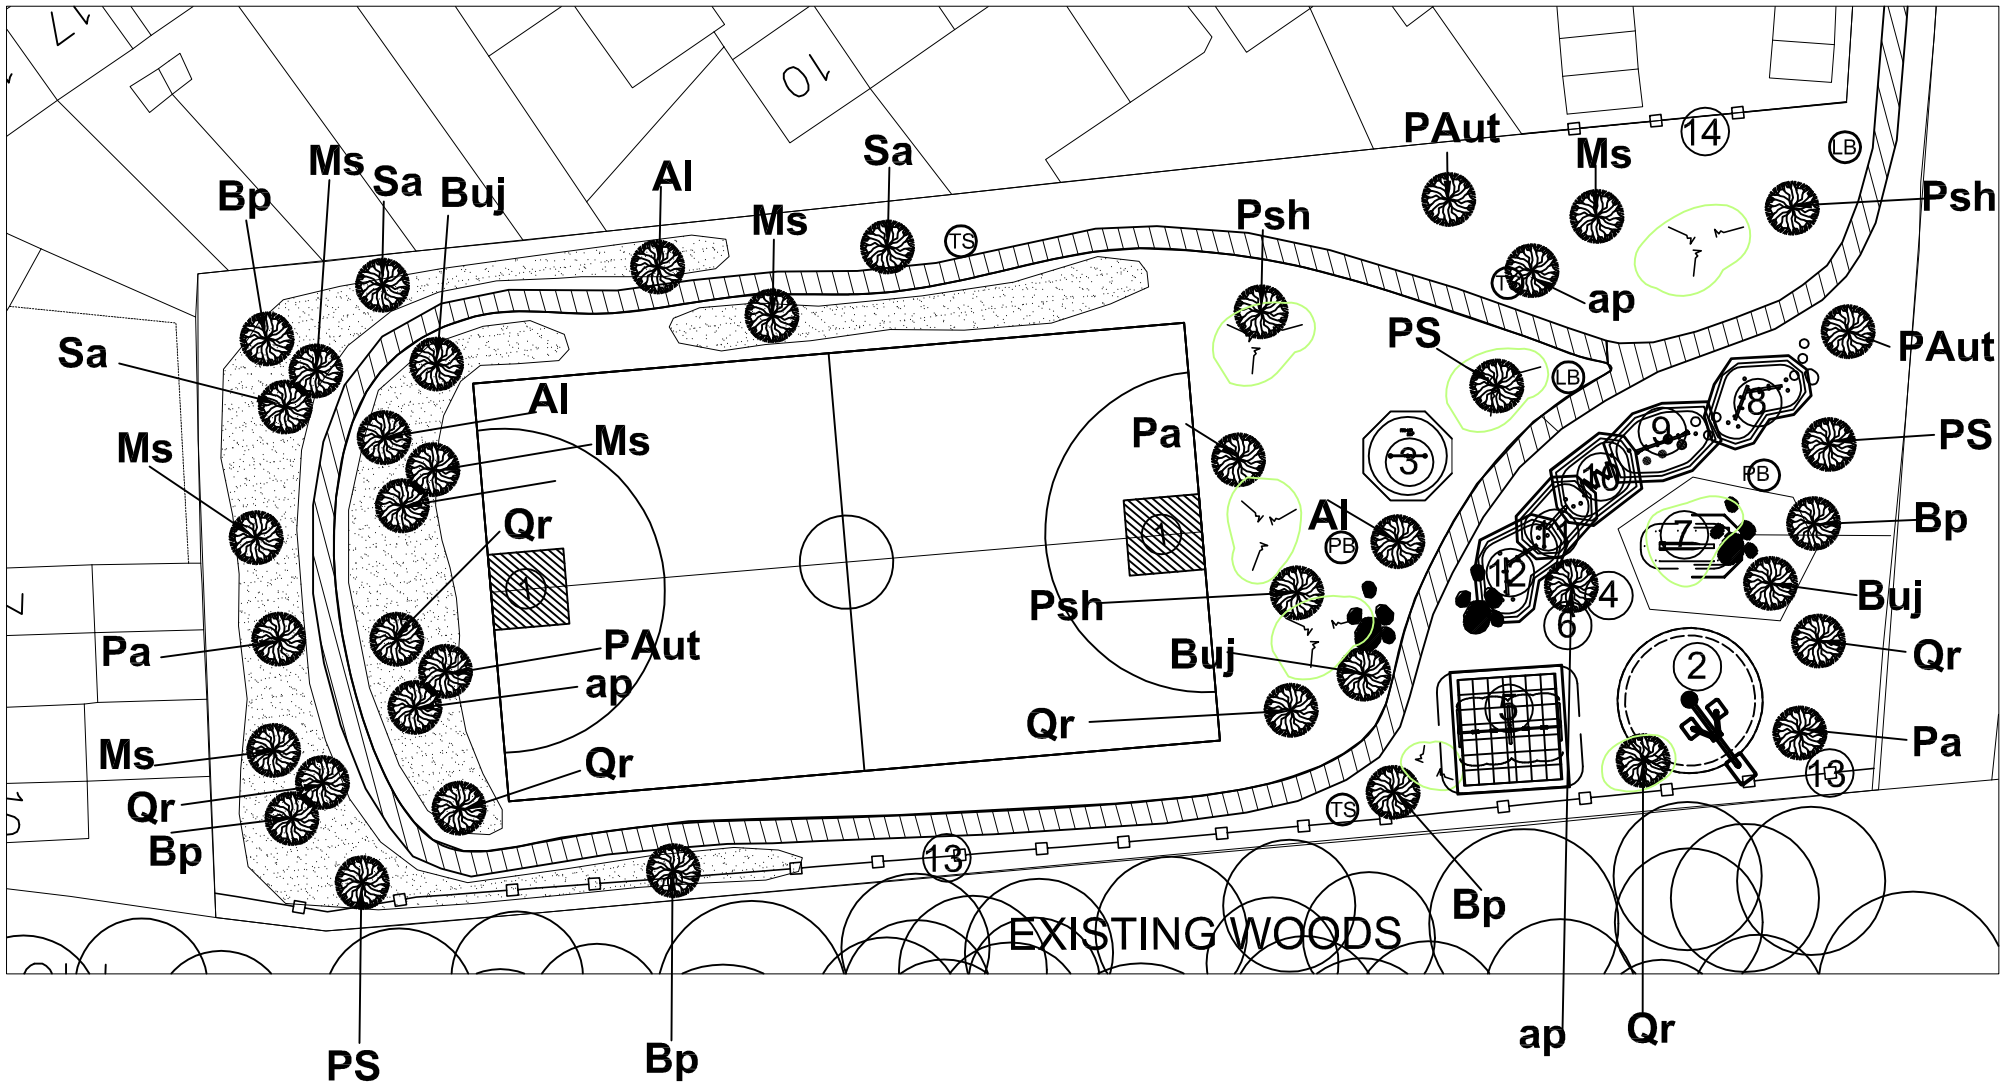

PLANTING SCHEDULE

CA to be present on site when plants arrive on site and planting begins. All trees and plants must be labelled for identification

Species		Common Name	Size	Details	Number
STANDARD TREES -Include for Double Stake					
Include for stake. All trees to be mulched to 75mm depth as per specification.					
Betula pubescens	Bp		12-14 (RB)		6
Malus sylvestris	Ms	Crab Apple	12-14 (RB)		6
Prunus subhirtella "Autumnalis Rosea	PsAut		12-14 (RB)		3
Prunus avium	Pa		12-14 (RB)		3
Prunus shirofugen	Psh		12-14 (RB)		3
Pinus sylvestris	PS	Scots Pine	(RB)	3- 4m Height	3
Quercus robur	Qr	Common Oak	12-14 (RB)		6
Sorbus aucuparia	Sa	Rowan	12-14 (RB)		3
Multi Stem trees					
Amelancia lamarackii	Al		(RB)	250 -300cm	3
Betula utilis var jaquemontii	Buj		(RB)	250 -300cm	3
Acer palmatum	ap		(RB)	250 -300cm	3
TOTAL Trees					42
BULB PLANTING TOTALS					
GALANTHUS NIVALIS		Snowdrop	5/6		1000
HYACINTHOIDES NON-SCRIPTUS		Blue Bells	7/8		1000
NARCISSUS pseudonarcissis		Daffodils	5/6		2000
GRASS					
Grass Mix		Britsh Seed Houses or Similar approved			
		Mixture Grade A9 General Outfield or similar approved			
		35% Chewings fescue, 35% Slender Red fescue, 20% smooth stalked meadow grass, 10% Brown top bent.			
		25g per m2			
Widlflower Mix		Meadow Mix (by Landlife or Similar approved)			

CONTACT C.A. TO SET OUT PLANTS PRIOR TO PLANTING (01244) 972 912
ALL TREES MUST BE WATERED REGULARLY IMMEDIATELY AFTER DELIVERY.

LANDSCAPE FEATURES

- NEW TREE PLANTING — Refer to Planting Plan
- GRASS
- WILD FLOWERS and BULBS
- GRASS MOUNDS — HEIGHT LEVELS – To be confirmed pending soil excavations

PULFORD PARK
PLANTING PLAN

Drawing Number: 002b Rev

Drawn by: JS
Date: March 2016

Scale: 1 : 250 @A3

Cheshire West and Chester

TOTAL ENVIRONMENT-
Landscape Design,
The Forum, Chester CH1 2HS

A3

XRef drawings and Raster images attached to this drawing: >